Malarkey Roofing Products®

FM APPROVED

ENDURA™-EDGE RP

BUILT-UP OR MODIFIED APPLICATION, SNAP-ON VERSION
WITH STIFFENING BAND

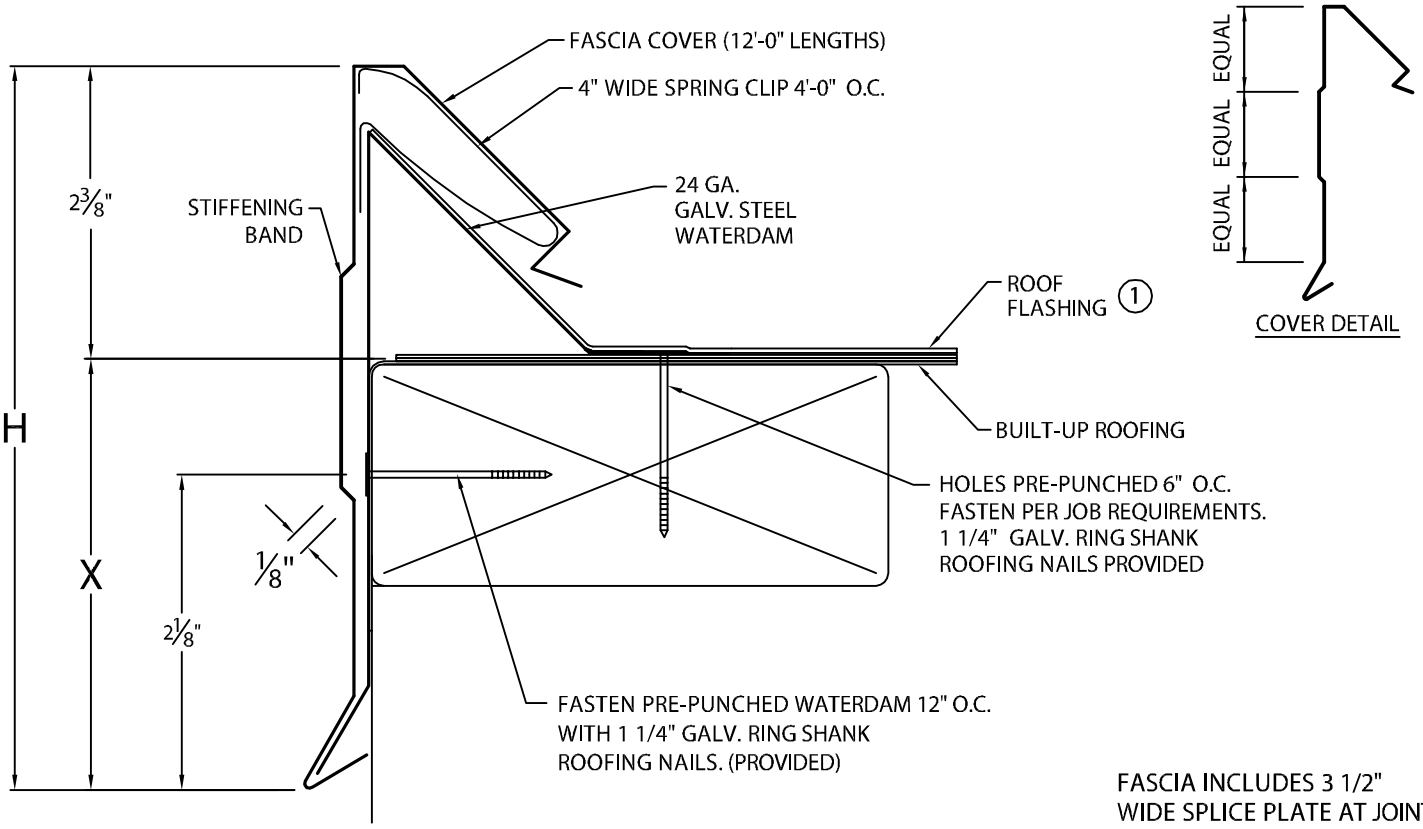

FASCIA INCLUDES 3 1/2" WIDE SPLICE PLATE AT JOINTS.

① STANDARD FASCIA WILL NOT FUNCTION WITH ROOF FLASHING THICKER THAN 3/16".

② WELDED ACCESSORIES REQUIRE A MINIMUM OF MATERIAL THICKNESS OF .050"

NOTE: -- UNLESS OTHERWISE NOTED, FABRICATION OF MITERS AND ACCESSORIES ARE FURNISHED STANDARD.

ENDURA™-EDGE RP DIMENSIONS

PRODUCT ID. NO.	H DIM	X DIM	NAILER COVERAGE
☐ FA-395S	9 3/4"	7 3/8"	4 NAILERS
☐ FA-3110S	11 1/4"	8 7/8"	5 NAILERS
☐ FA-3125S	12 3/4"	10 3/8"	6 NAILERS

ANSI/SPRI/FM 4435/ ES-1 DESIGN PRESSURE	FA-395 TO FA-3125 IN .050 OR .063" - 116 psf

AUTHORIZED SIGNATURE:

APPROVED BY: _____

DATE: _____

MATERIAL:

☐ 24 GA. GALV. STEEL
☐ .050" ALUMINUM
☐ .040" ALUMINUM
☐ .063" ALUMINUM
☐ OTHER _____

COLOR:_____ FINISH:_____

QUANTITIES:

_____ LINEAL FEET 12'-0" LENGTHS
_____ OUTSIDE MITER(S) @ 90°
_____ INSIDE MITER(S) @ 90°
_____ RIGHT ENDCAP(S)
_____ LEFT ENDCAP(S)
_____ RIGHT ENDWALL FLASHING(S)
_____ LEFT ENDWALL FLASHING(S)
_____ OVERFLOW SCUPPER(S) STYLE ☐ A ☐ B
_____ SPILLOUT SCUPPER(S) STYLE ☐ A ☐ B
_____ DOWNSPOUT SCUPPER(S) STYLE ☐ A ☐ B
(_____X_____) SIZE

SPECIFY ACCESSORY TYPE:
☐ WELDED ②
☐ STANDARD

A: TAPERED 1 1/2" DROP
B: FLAT

FOR NON-90 MITERS SEE PRINT APPROVAL #47010-21232

PROJECT:

ARCHITECT:

ROOFING CONTRACTOR:

REPRESENTATIVE/DISTRIBUTOR:

PHONE: 800-794-2701

DATE: 11/18/16
DRN BY: JJC
CKD BY: SAK

SHT.#___ OF ___

DWG# 47310-21214 D