VERSICO ROOFING SYSTEMS

FM APPROVED

VERSITRIM SYSTEM 200 FASCIA

SINGLE-PLY APPLICATION, CRIMP-ON VERSION
WITH STIFFENING BAND

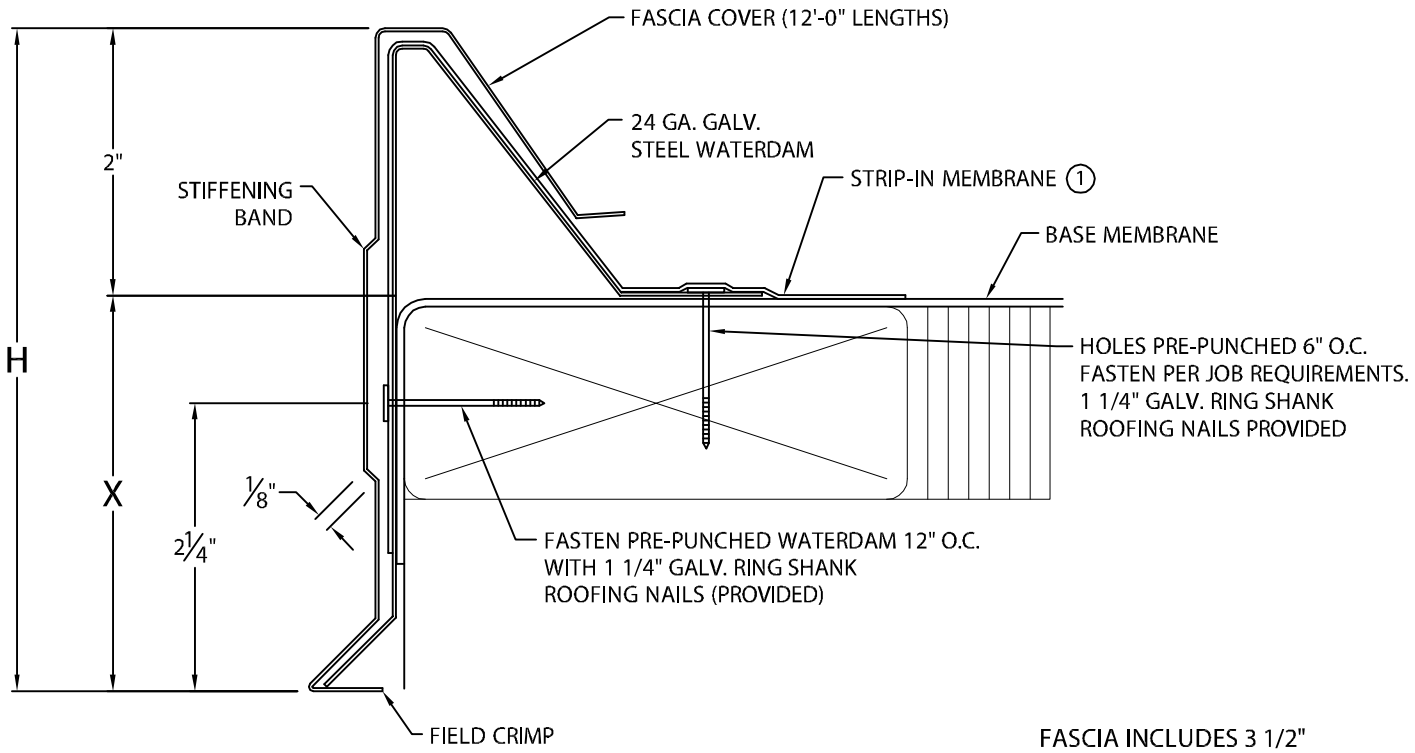

FASCIA INCLUDES 3 1/2"
WIDE SPLICE PLATE AT JOINTS.

1 STANDARD FASCIA WILL NOT FUNCTION WITH TPO OR PVC STRIP-IN MEMBRANE THICKER THAN .060".

2 WELDED ACCESSORIES REQUIRE A MINIMUM OF MATERIAL THICKNESS OF .050"

NOTE: -- UNLESS OTHERWISE NOTED, FABRICATION OF MITERS AND ACCESSORIES ARE FURNISHED STANDARD.

VERSITRIM SYSTEM 200 FASCIA DIMENSIONS

PRODUCT ID. NO.	H DIM	X DIM	NAILER COVERAGE
☐ FA-80S	8"	6"	3 NAILERS
☐ FA-95S	9 1/2"	7 1/2"	4 NAILERS
☐ FA-110S	11"	9"	5 NAILERS
☐ FA-125S	12 1/2"	10 1/2"	6 NAILERS

ANSI/SPRI/FM 4435/ ES-1 DESIGN PRESSURE	FA-80 IN 24 GA. OR .040" - 126 psf FA-80 IN .050 OR .063" - 196 psf FA-95 TO FA-125 IN .050 OR .063" - 97 psf

AUTHORIZED SIGNATURE:

APPROVED BY: _____

DATE: _____

MATERIAL:

☐ 24 GA. GALV. STEEL ☐ .050" ALUMINUM
☐ .040" ALUMINUM ☐ .063" ALUMINUM
☐ OTHER _____

COLOR:_____ FINISH:_____

QUANTITIES:

_____ LINEAL FEET 12'-0" LENGTHS
_____ OUTSIDE MITER(S) @ 90°
_____ INSIDE MITER(S) @ 90°
_____ RIGHT ENDCAP(S)
_____ LEFT ENDCAP(S)
_____ RIGHT ENDWALL FLASHING(S)
_____ LEFT ENDWALL FLASHING(S)
_____ OVERFLOW SCUPPER(S) STYLE ☐A ☐B
_____ SPILLOUT SCUPPER(S) STYLE ☐A ☐B
_____ DOWNSPOUT SCUPPER(S) STYLE ☐A ☐B
(_____X_____) SIZE

SPECIFY ACCESSORY TYPE:
☐ WELDED 2
☐ STANDARD

A: TAPERED 1 1/2" DROP
B: FLAT

FOR NON-90 MITERS SEE PRINT APPROVAL #18010-2039

PROJECT:

ARCHITECT:

ROOFING CONTRACTOR:

REPRESENTATIVE/DISTRIBUTOR:

CUSTOMER SERVICE
800-558-2162
(METAL-ERA)

DATE: 11/11/16	SHT.#___ OF ___	
DRN BY: JJC	DWG# 18010-21639	C
CKD BY: SAK		